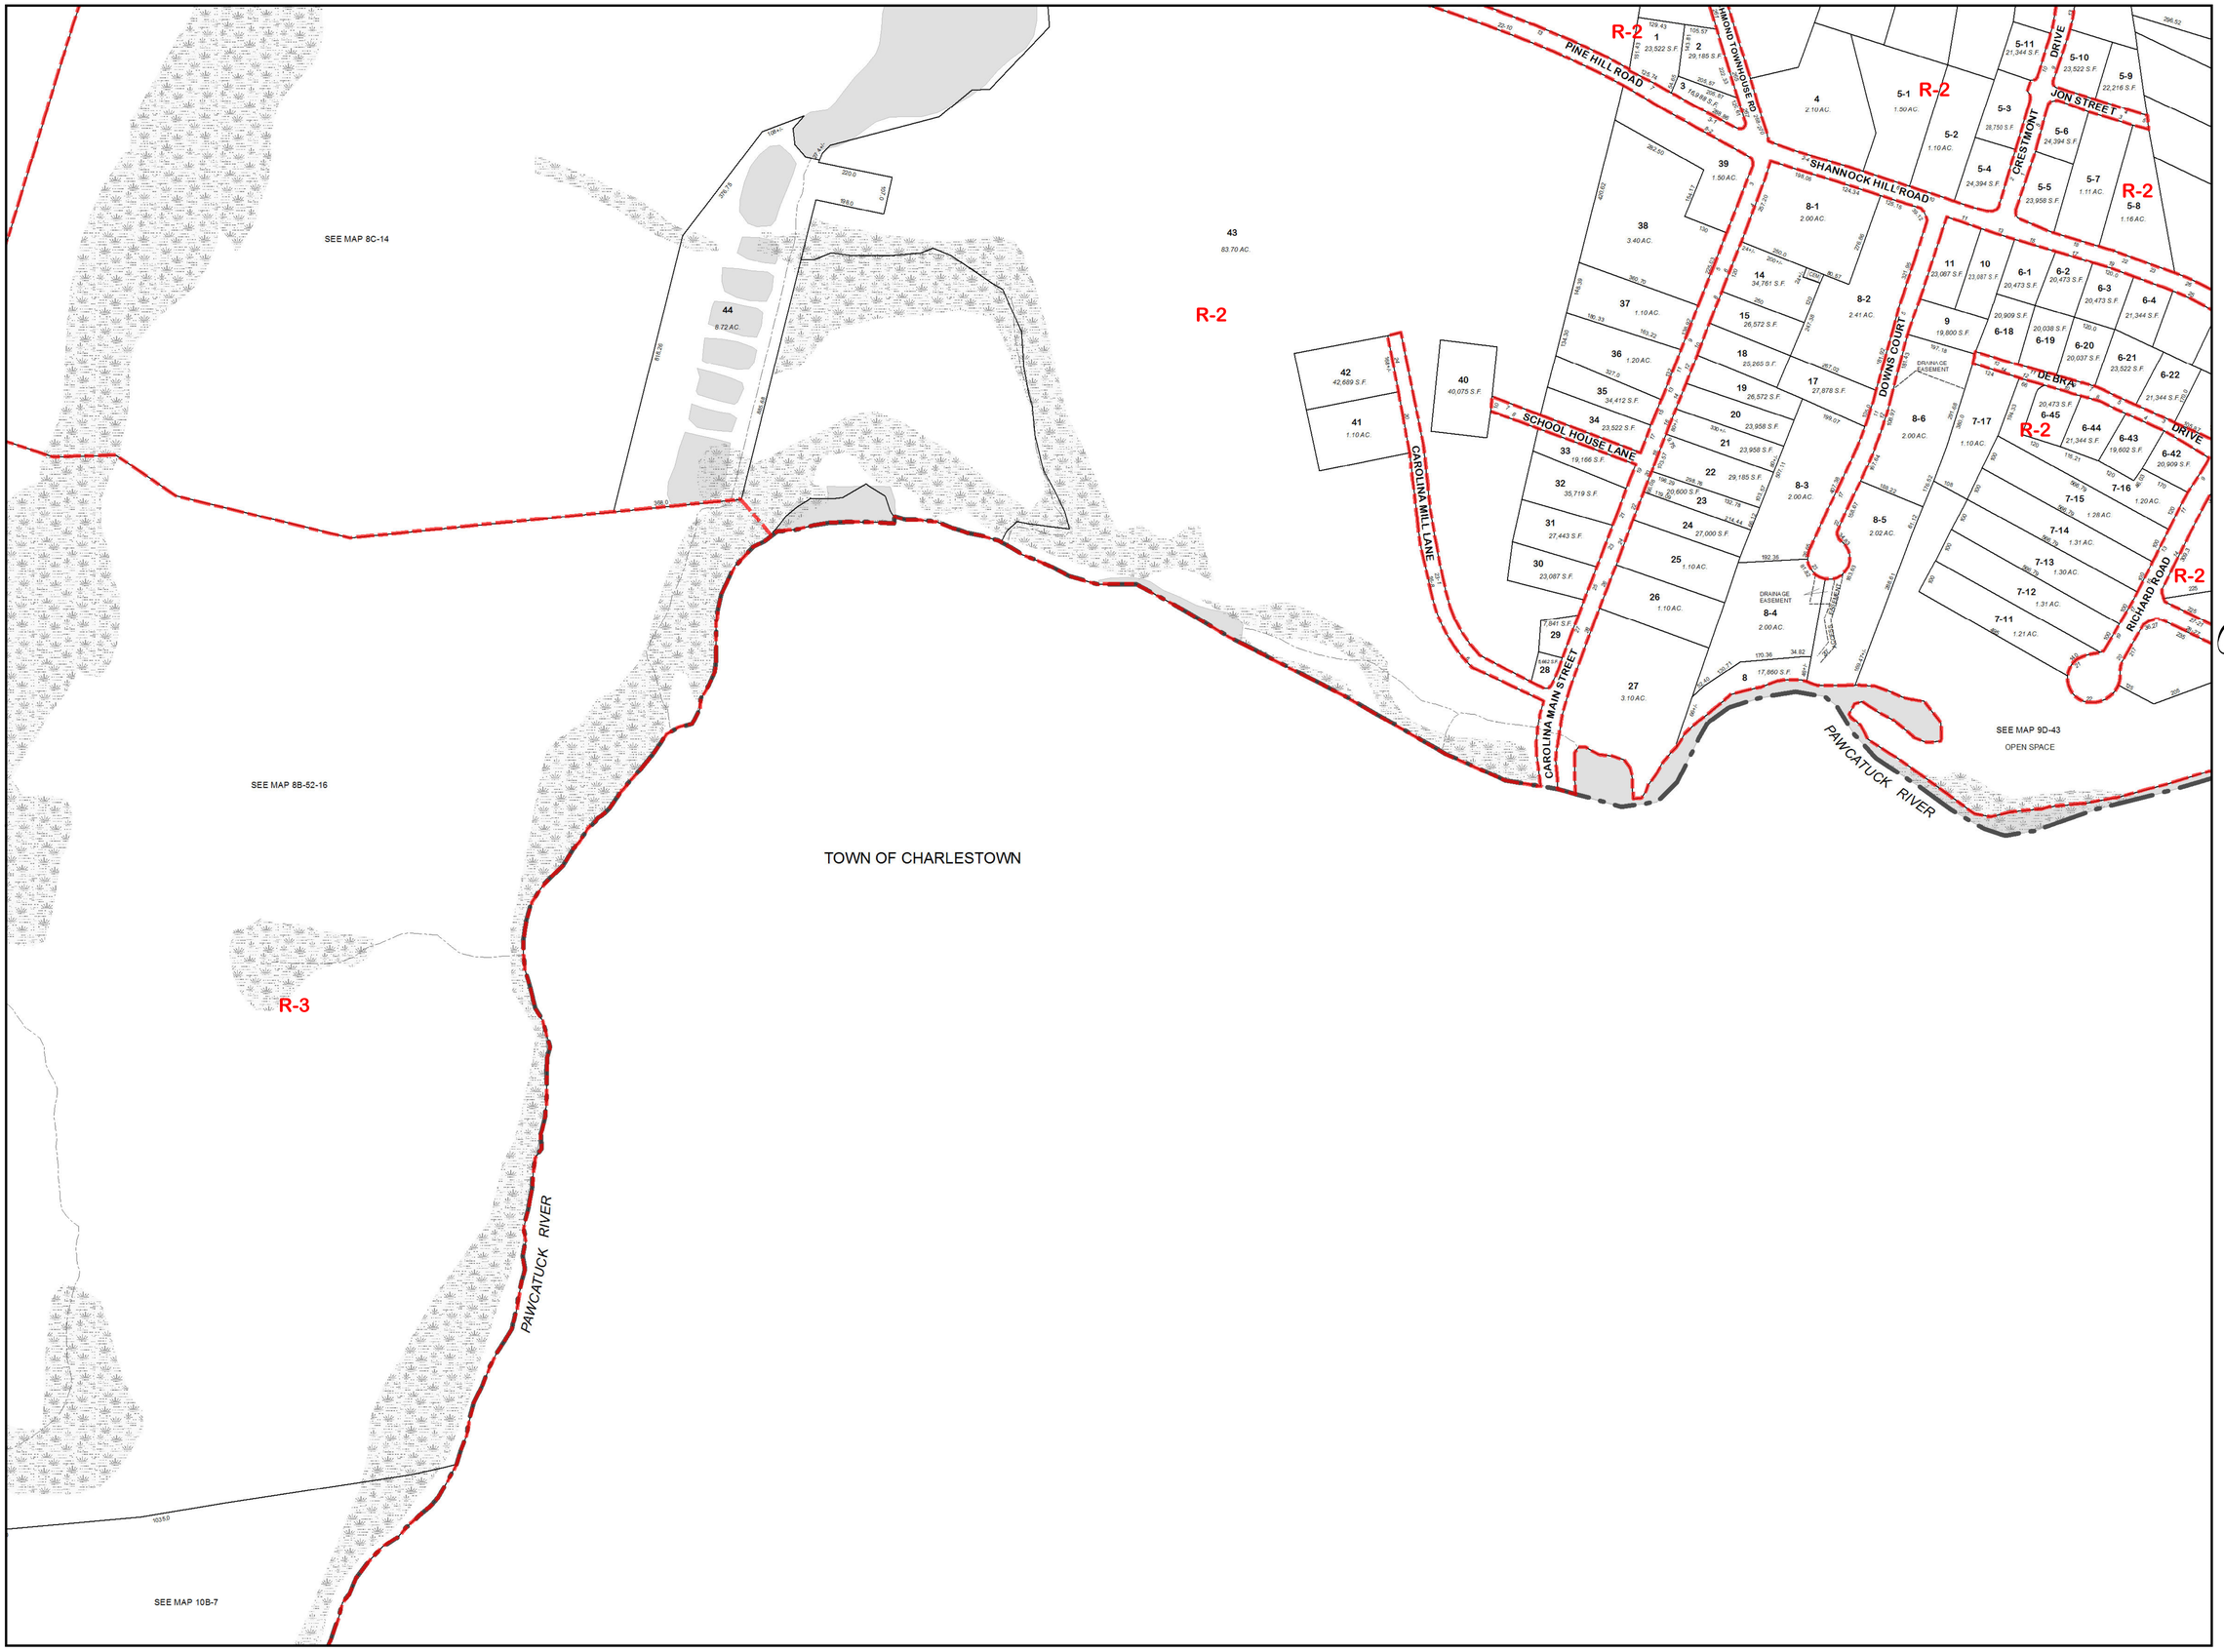

TOWN OF
RICHMOND
WASHINGTON COUNTY -- RHODE ISLAND
TAX ASSESSOR'S MAPS WITH ZONING

Includes TAX MAP REVISIONS through DECEMBER 31, 2011
Includes ZONING AMENDMENTS through SEPTEMBER 7, 2010

Note: The Zoning Overlay Districts (Agricultural, Aquifer and Flood) are not depicted on these maps.
See "Official Zoning Map" located in Town Clerk's Office.

SCALE 1" = 200'

0 100 200 400 600 Feet

Disclaimer: This map is for general assessment purposes only. It is not a legal description, conveyance or product of a Professional Land Survey. Lot areas sourced from Assessor's property database. Wet areas are not legal definitions and approximate only. Zoning information is for general planning purposes only and is not an official record.

Data Sources: (c) 2012 Town of Richmond GIS and RIGIS Wetlands 1998.

Prepared by: Mapping and Planning Services, Jamestown, RI (MH 4/2012)

LEGEND

PARCEL NUMBER	12
STREAM	
POND, OPEN WATER	
WET AREA (not legal)	
RAILROAD	
CEMETERY	CEM
AREA IN - ACRES	57.5 AC.
SQUARE FEET	20,000 S.F.
SCALED AREA	P
DEEDED AREA	D
TOWN BOUNDARY	
ZONING DISTRICT BOUNDARY	
R-1 RESIDENTIAL, 1 ACRE MINIMUM	R-1
R-2 RESIDENTIAL, 2 ACRE MINIMUM	R-2
R-3 RESIDENTIAL, 3 ACRE MINIMUM	R-3
GB GENERAL BUSINESS	GB
NB NEIGHBORHOOD BUSINESS	NB
PD PLANNED DEVELOPMENT	PD
I INDUSTRIAL	I
LI LIGHT INDUSTRIAL	LI
PUDVC PLANNED UNIT DEV'MENT- VILLAGE CNTR	PUDVC
FT FLEX TECH	FT

INDEX TO ADJOINING PLATS

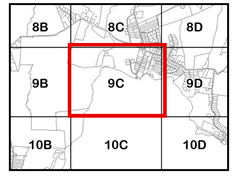

PLAT NUMBER
9C