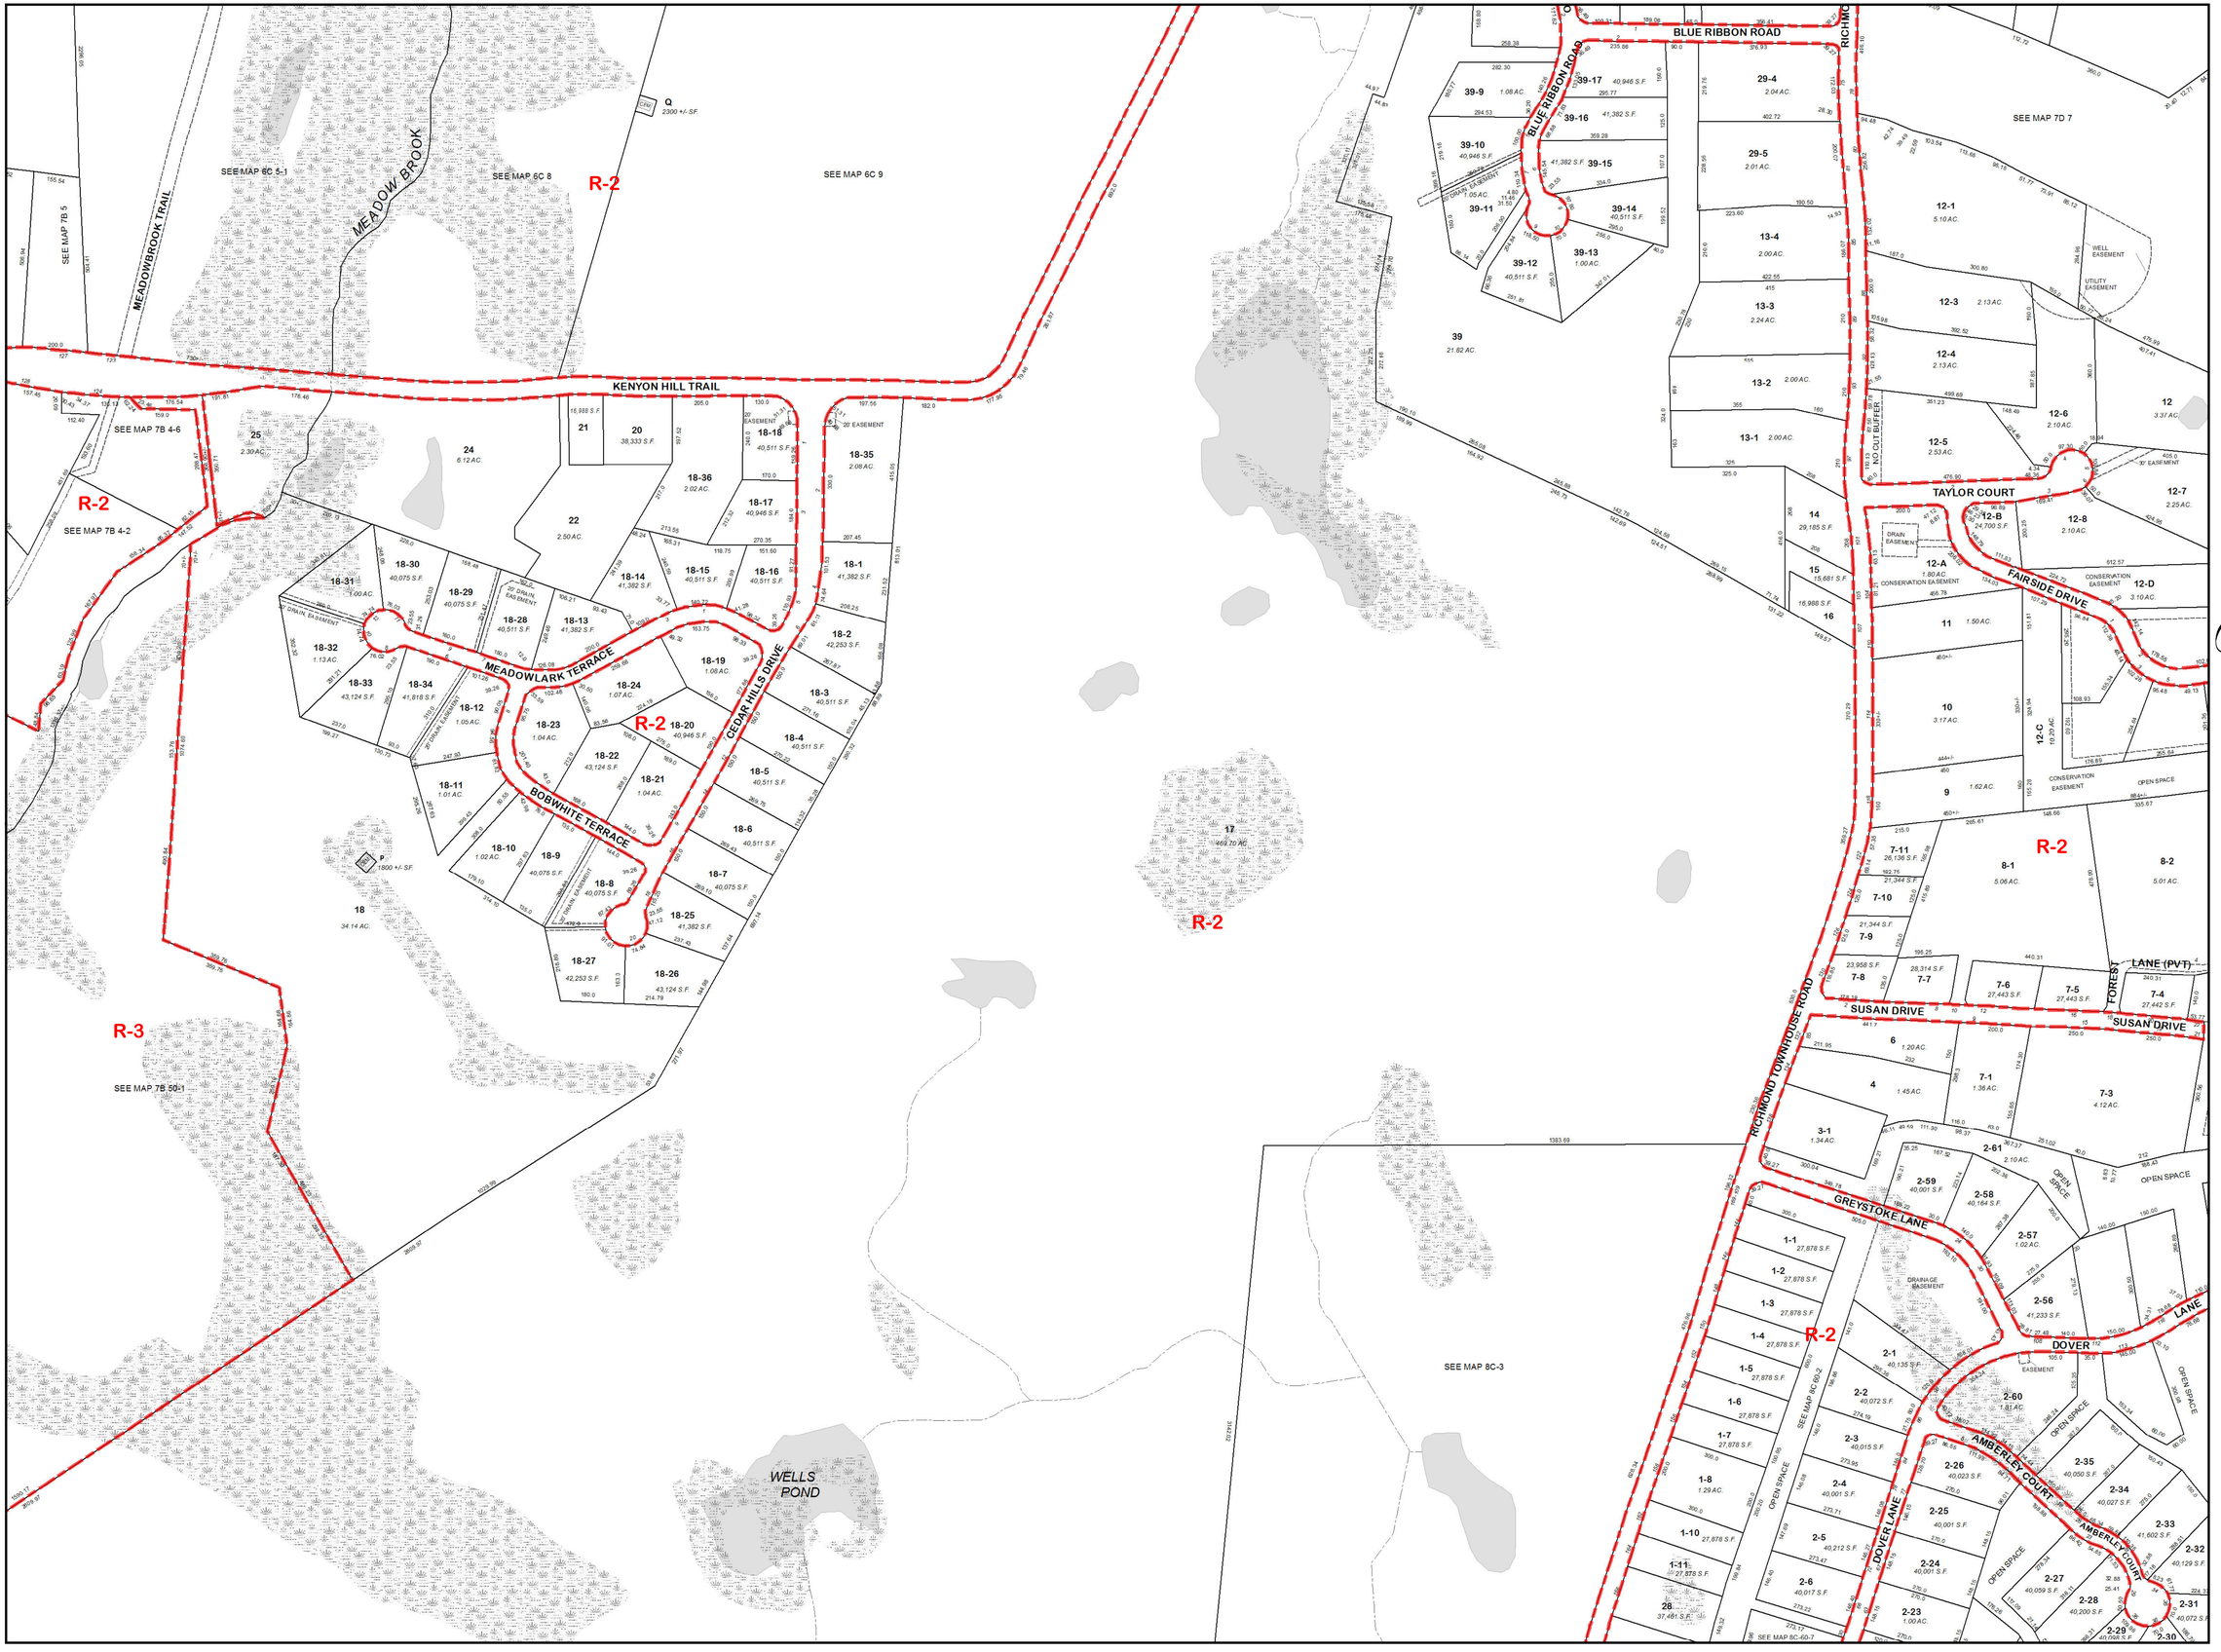

TOWN OF RICHMOND
WASHINGTON COUNTY -- RHODE ISLAND
TAX ASSESSOR'S MAPS WITH ZONING

Includes TAX MAP REVISIONS through DECEMBER 31, 2011
Includes ZONING AMENDMENTS through SEPTEMBER 7, 2010

Note: The Zoning Overlay Districts (Agricultural, Aquifer and Flood) are not depicted on these maps.
See "Official Zoning Map" located in Town Clerk's Office.

SCALE 1" = 200'

0 100 200 400 600 Feet

Disclaimer: This map is for general assessment purposes only. It is not a legal description, conveyance or product of a Professional Land Survey. Lot areas sourced from Assessor's property database. Wet areas are not legal definitions and approximate only. Zoning information is for general planning purposes only and is not an official record.

Data Sources: (c) 2012 Town of Richmond GIS and RIGIS Wetlands 1998.

Prepared by: Mapping and Planning Services, Jamestown, RI (MH 4/2012)

LEGEND

R-1	ZONING DISTRICT BOUNDARY
R-2	RESIDENTIAL, 1 ACRE MINIMUM
R-3	RESIDENTIAL, 2 ACRE MINIMUM
GB	RESIDENTIAL, 3 ACRE MINIMUM
NB	GENERAL BUSINESS
PD	NEIGHBORHOOD BUSINESS
I	PLANNED DEVELOPMENT
LI	INDUSTRIAL
PUDVC	LIGHT INDUSTRIAL
FT	PLANNED UNIT DEVELOPMENT-- VILLAGE CNTR
	FLEX TECH
12	PARCEL NUMBER
	STREAM
	POND, OPEN WATER
	WET AREA (not legal)
	RAILROAD
CEM	CEMETERY
57.5 AC.	AREA IN - ACRES
20,000 S.F.	SQUARE FEET
P	SCALED AREA
D	DEEDED AREA
	TOWN BOUNDARY

INDEX TO ADJOINING PLATS

6B	6C	6D
7B	7C	7D
8B	8C	8D

PLAT NUMBER
7C