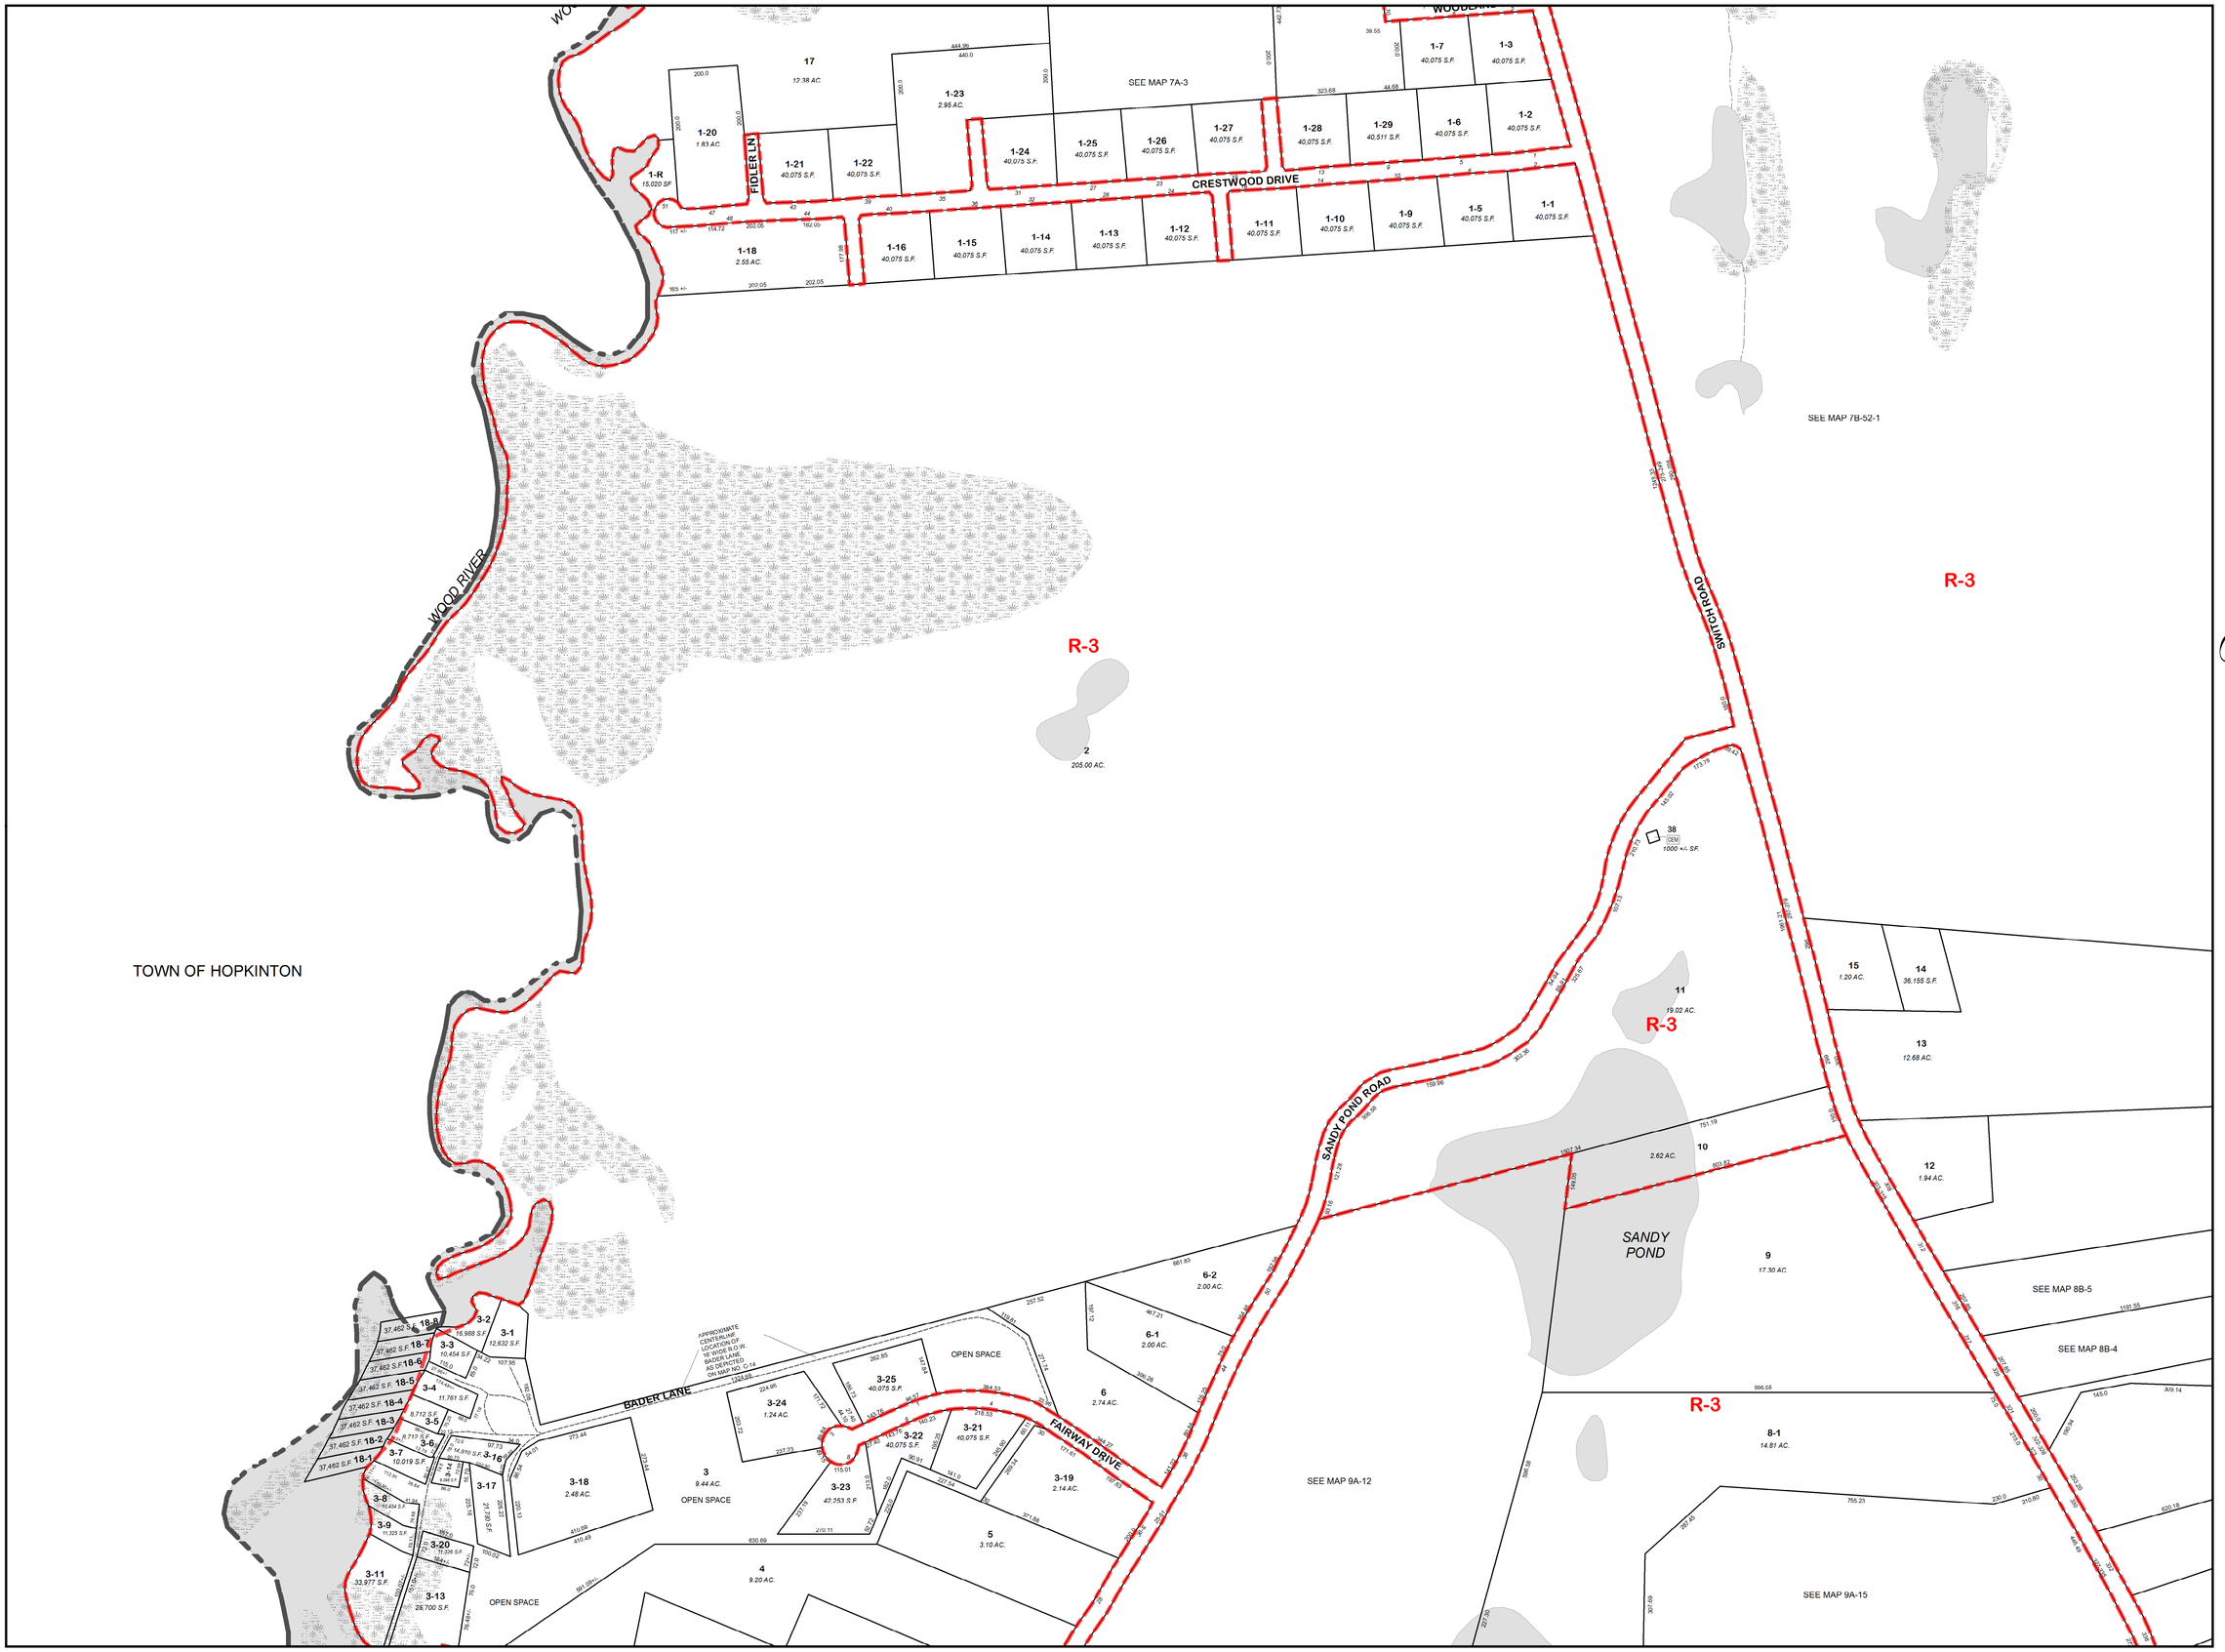


TOWN OF
# RICHMOND
WASHINGTON COUNTY -- RHODE ISLAND
# TAX ASSESSOR'S MAPS WITH ZONING

*Includes TAX MAP REVISIONS through DECEMBER 31, 2014*
*Includes ZONING AMENDMENTS through SEPTEMBER 7, 2010*

*Note: The Zoning Overlay Districts (Agricultural, Aquifer and Flood) are not depicted on these maps. See "Official Zoning Map" located in Town Clerk's Office.*

SCALE 1" = 200'

0 100 200 400 600 Feet

**Disclaimer:** This map is for general assessment purposes only. It is not a legal description, conveyance or product of a Professional Land Survey. Lot areas sourced from Assessor's property database. Wet areas are not legal definitions and approximate only. Zoning information is for general planning purposes only and is not an official record.

**Data Sources:** (c) 2015 Town of Richmond GIS and RIGIS Wetlands 1998.

**Prepared by:** Mapping and Planning Services, Jamestown, RI (MH 4/2015)

## LEGEND

| | |
|---|---|
| | ZONING DISTRICT BOUNDARY |
| R-1 | RESIDENTIAL, 1 ACRE MINIMUM |
| R-2 | RESIDENTIAL, 2 ACRE MINIMUM |
| R-3 | RESIDENTIAL, 3 ACRE MINIMUM |
| GB | GENERAL BUSINESS |
| NB | NEIGHBORHOOD BUSINESS |
| PD | PLANNED DEVELOPMENT |
| I | INDUSTRIAL |
| LI | LIGHT INDUSTRIAL |
| PUDVC | PLANNED UNIT DEV'MENT- VILLAGE CNTR |
| FT | FLEX TECH |
| 12 | PARCEL NUMBER |
| | STREAM |
| | POND, OPEN WATER |
| | WET AREA (not legal) |
| | RAILROAD |
| CEM | CEMETERY |
| | AREA IN - ACRES |
| 57.5 AC. | SQUARE FEET |
| 20,000 S.F. | SCALED AREA |
| P | DEEDED AREA |
| D | TOWN BOUNDARY |

## INDEX TO ADJOINING PLATS

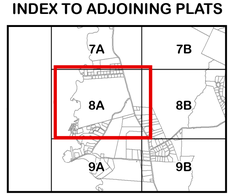


## PLAT NUMBER
# 8A